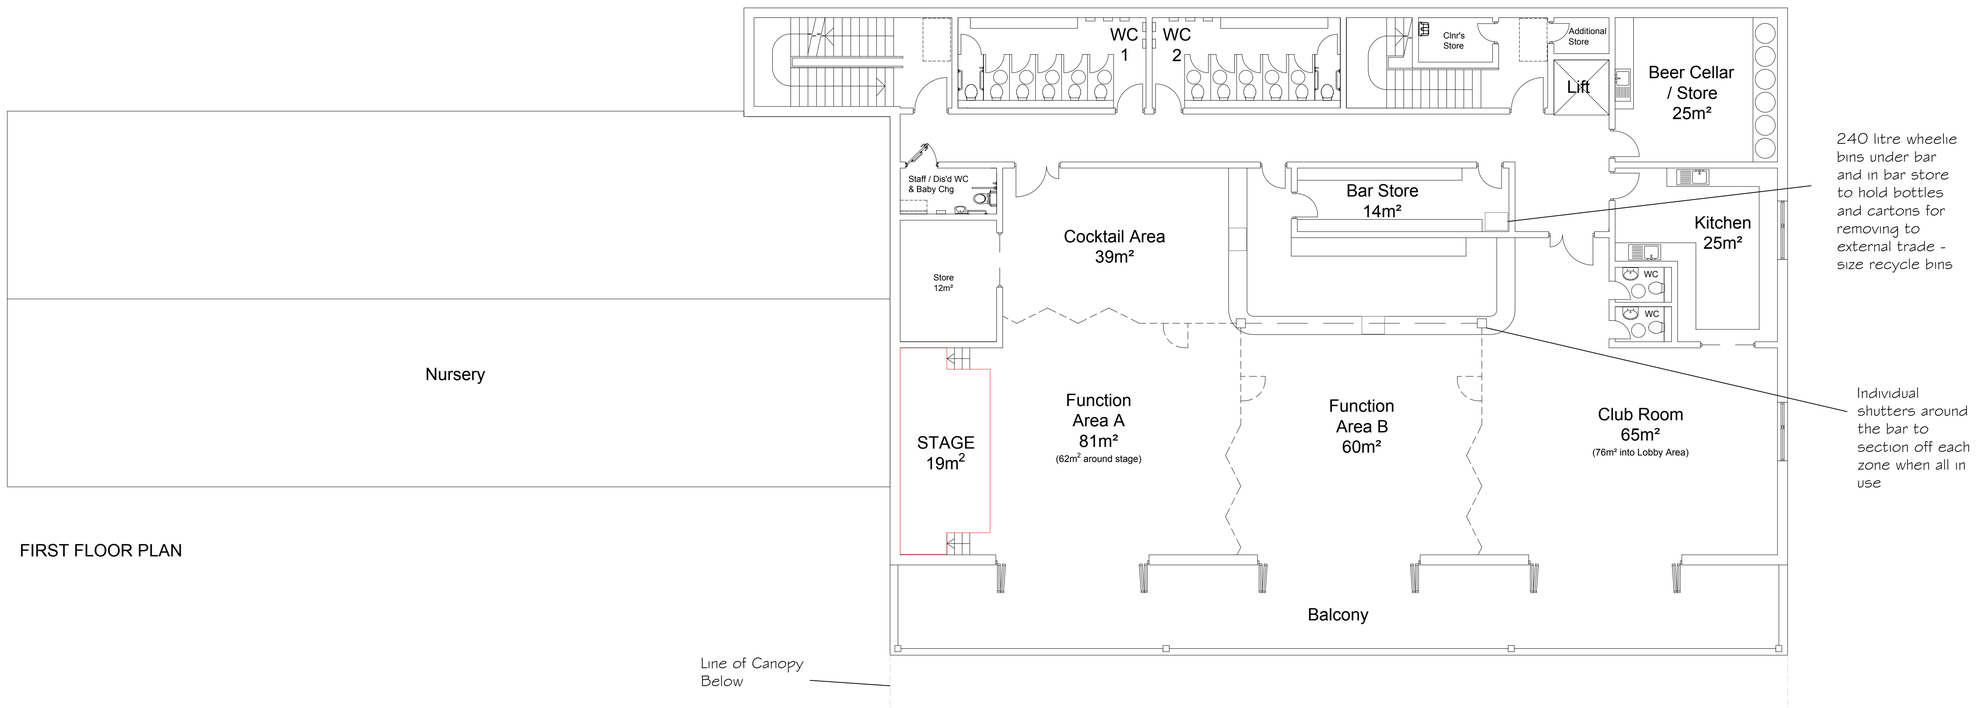

FIRST FLOOR PLAN

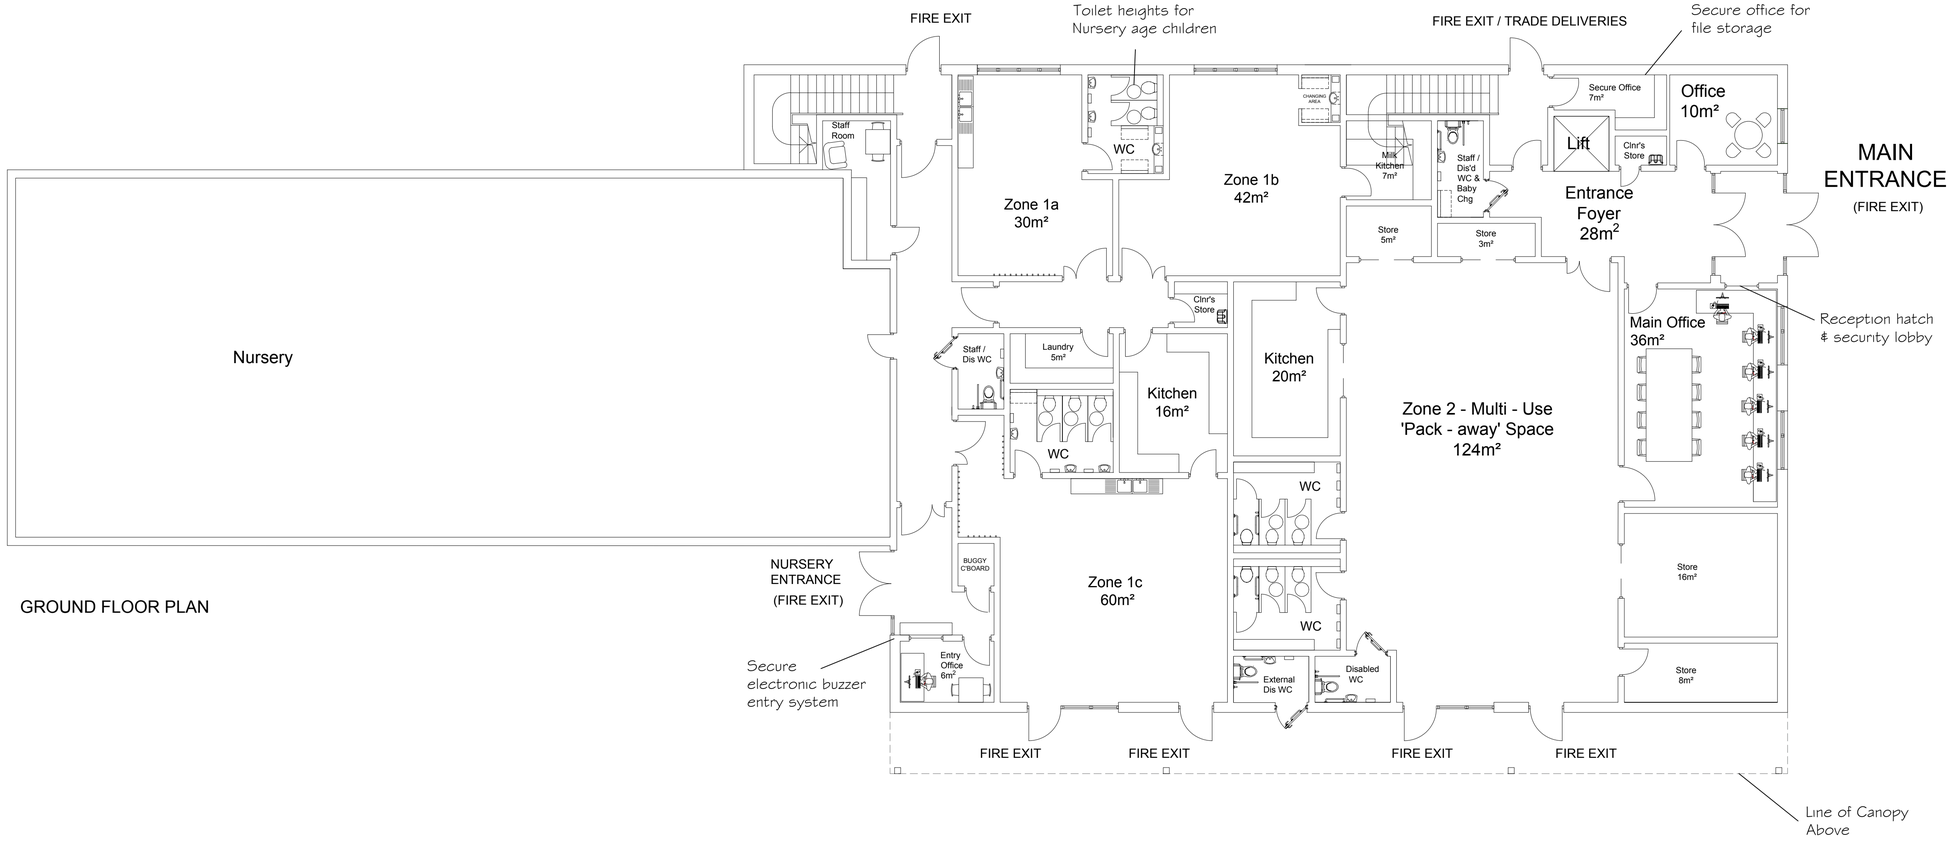

GROUND FLOOR PLAN

0 5 10

Scale Bar in Meters (1:100 @ A1)

PRELIMINARY

NEW VILLAGE HALL AND CAR PARK EXPANSION at COTTENHAM RECREATION GROUND, CB24 8TA

COTTENHAM PARISH COUNCIL

FLOOR PLANS AS PROPOSED

RIBA Chartered Practice
RICS
wilby & burnett
Provident House, 123 Ashdon Road, Saffron Walden, Essex CB10 2AJ
T: 01799 513621 info@wilbyburnett.co.uk www.wilbyburnett.co.uk
Wilby & Burnett LLP is a Limited Liability Partnership registered in England & Wales No.OC344570
Regulated by RICS

AUGUST 2016	MY
1:100 @ A1	TV
3202/SD08	